


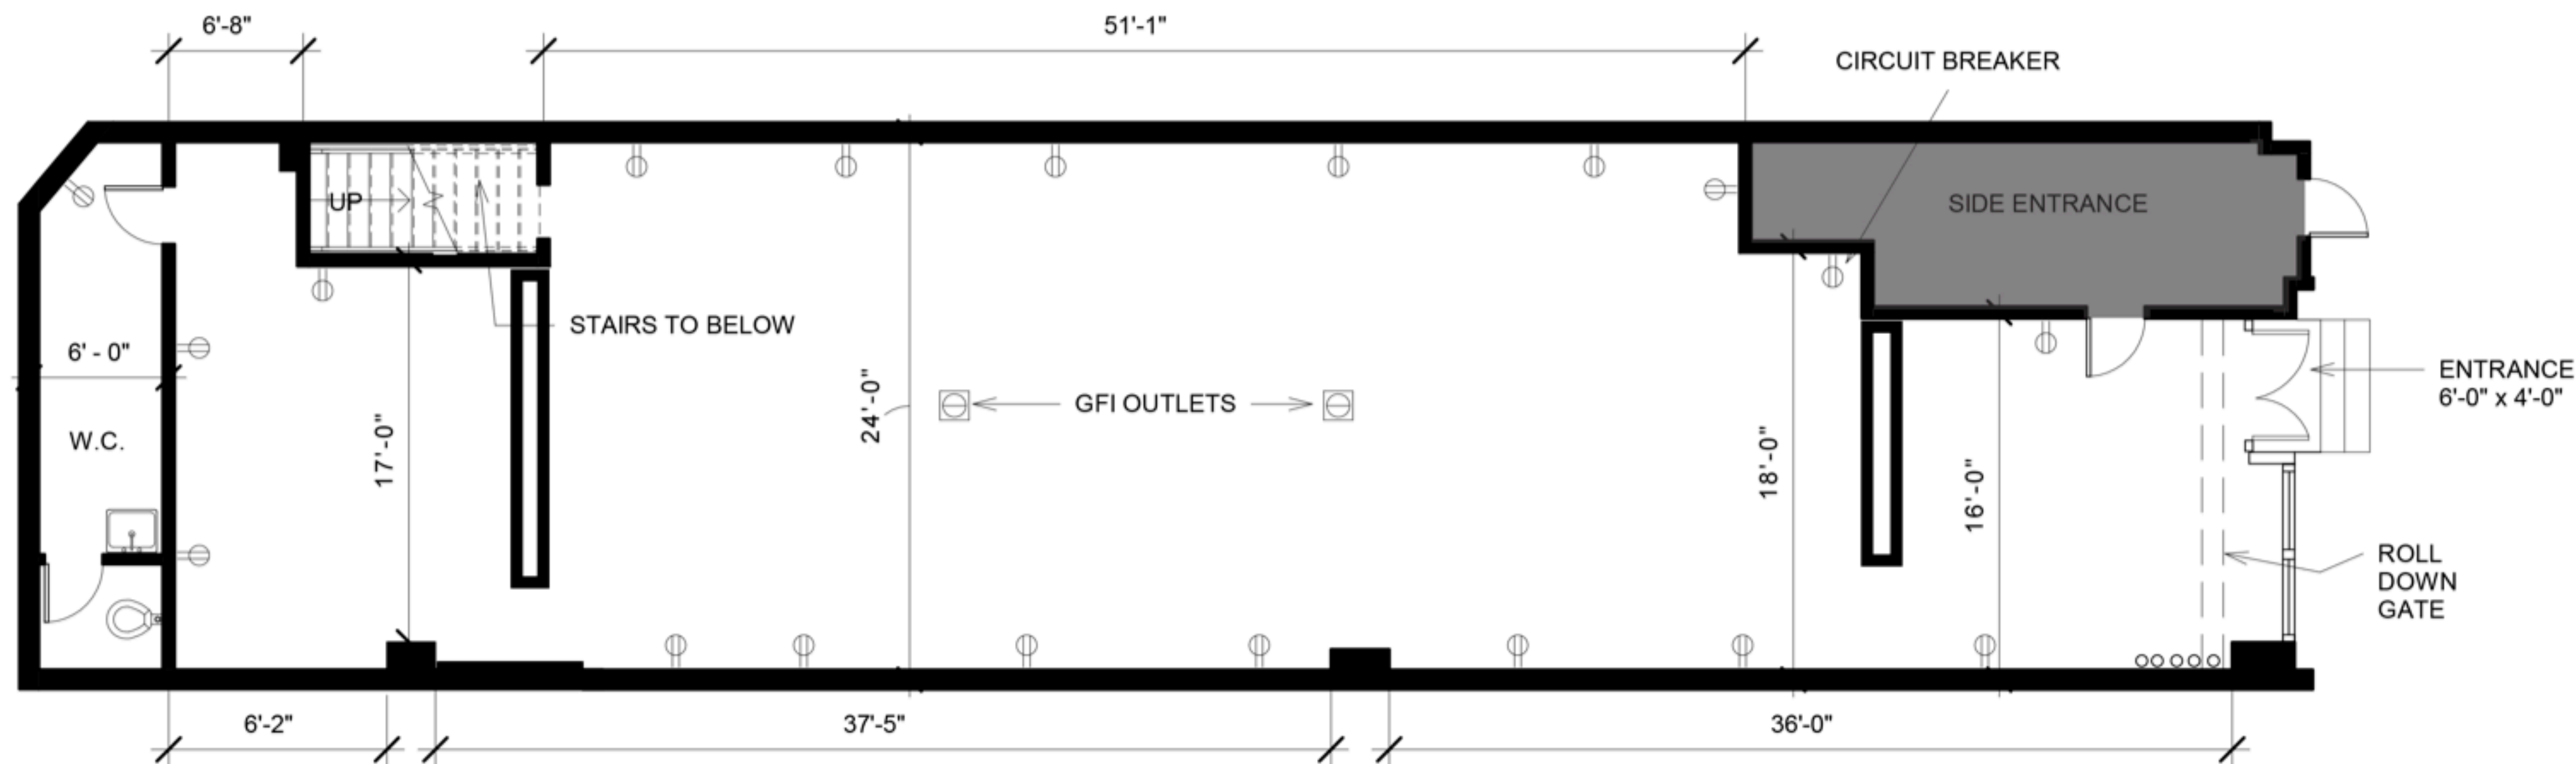

NOTES:
 2400 SQ FT
 16FT CEILINGS
 GALLERY FINISH
 20 FT RETAIL FACADE
 1 RESTROOM
 19 OUTLETS FL.
 16 CEILING OUTLETS
 100 AMPS FOR CLIENT
 USE INCL. FIRST FL
 AND B.O.H.

○ OUTLET

① FIRST FLOOR
 1/8" = 1'-0"


FIRST FLOOR PLAN

SCALE: 1/8"=0'-0"

DATE: 2/8/2018

DRAWN BY: T.C.

A.101

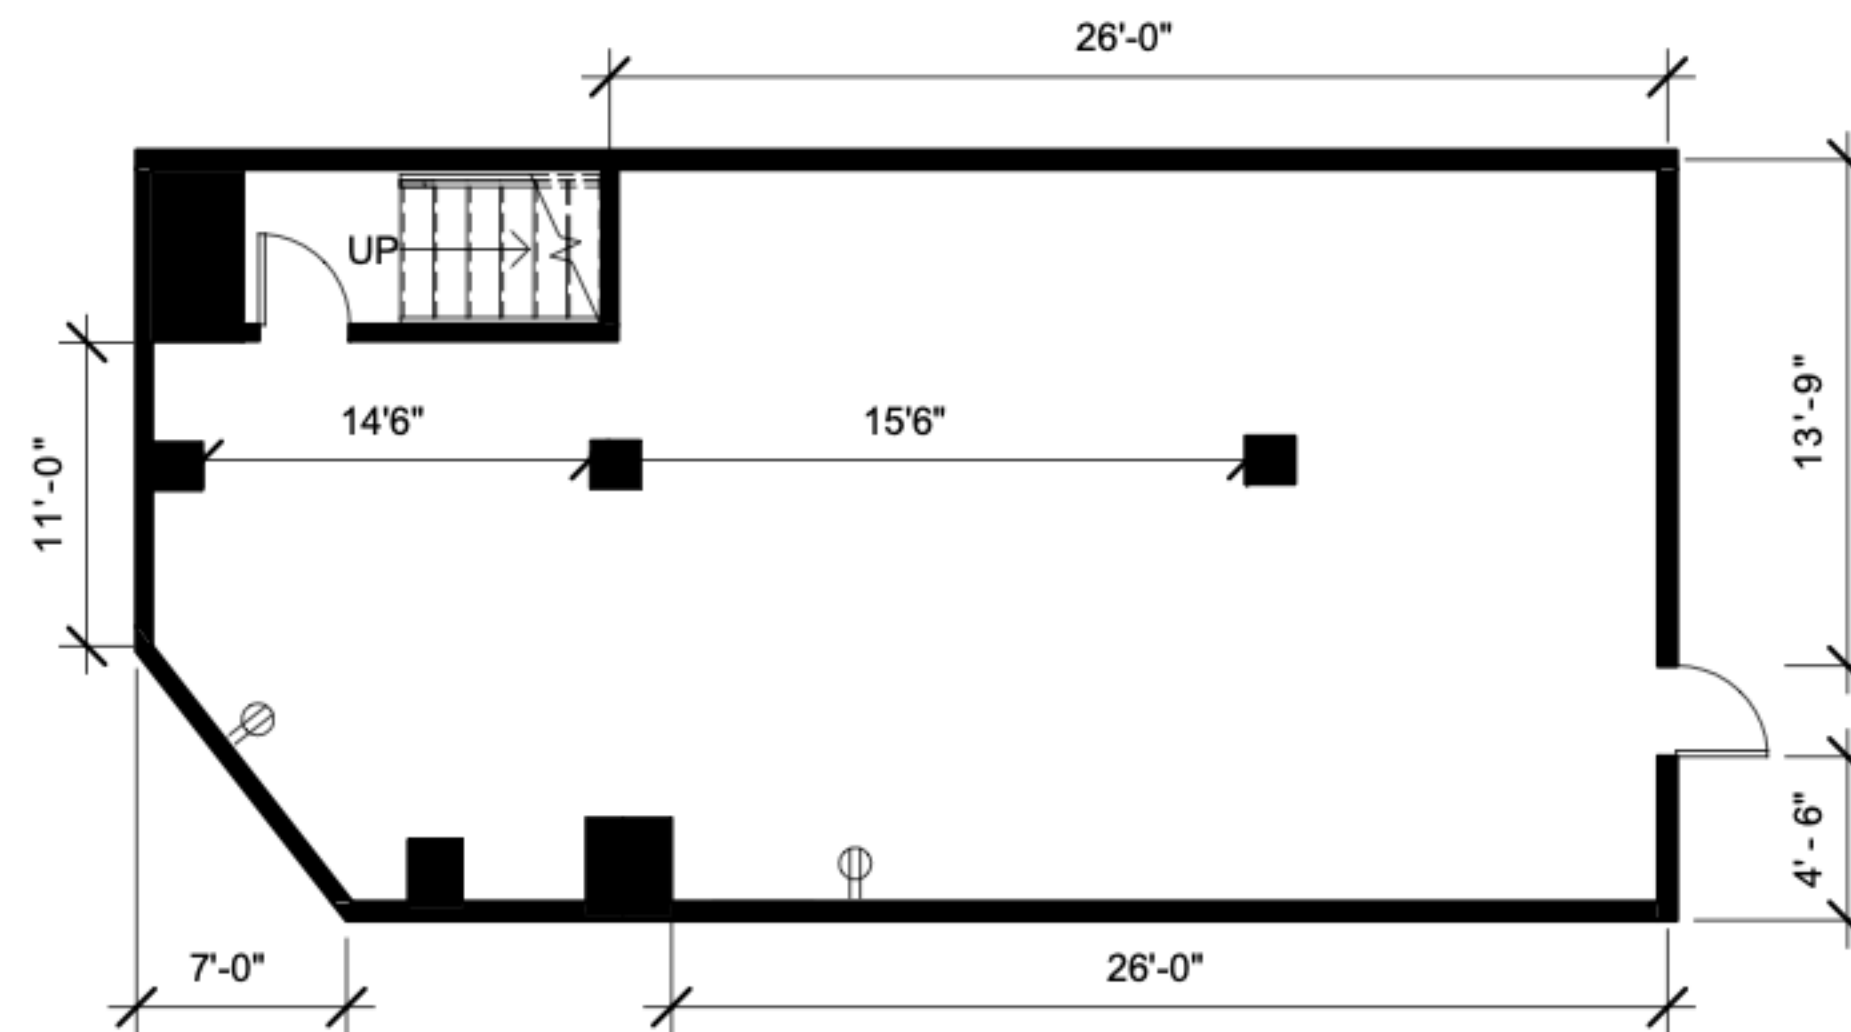

① BASEMENT PLAN
1/8" = 1'-0"

NOTES:

1000 SQ. FT
14 FT. CEILINGS
BACK OF HOUSE
STORAGE AND EQUIP

BACK OF HOUSE PLAN

SCALE: 1/8"=0'-0"

DATE: 2/8/2018

DRAWN BY: T.C.

A.102