

GATSBY
IMMERSIVE

870 7th Avenue
New York, New York


Tenant:
Gatsby Immersive North America, L.L.P.
257 W. 52nd Street, 2nd Floor
New York, NY 10019

Architect:
MLG ARCHITECTS, LLP
www.mlgarchitects.com

TEL.: (212) 837-1692




MEP Engineer:
ULIKER ASSOCIATES
1001 Avenue of the Americas
New York, NY 10018
T: (212) 695-1000

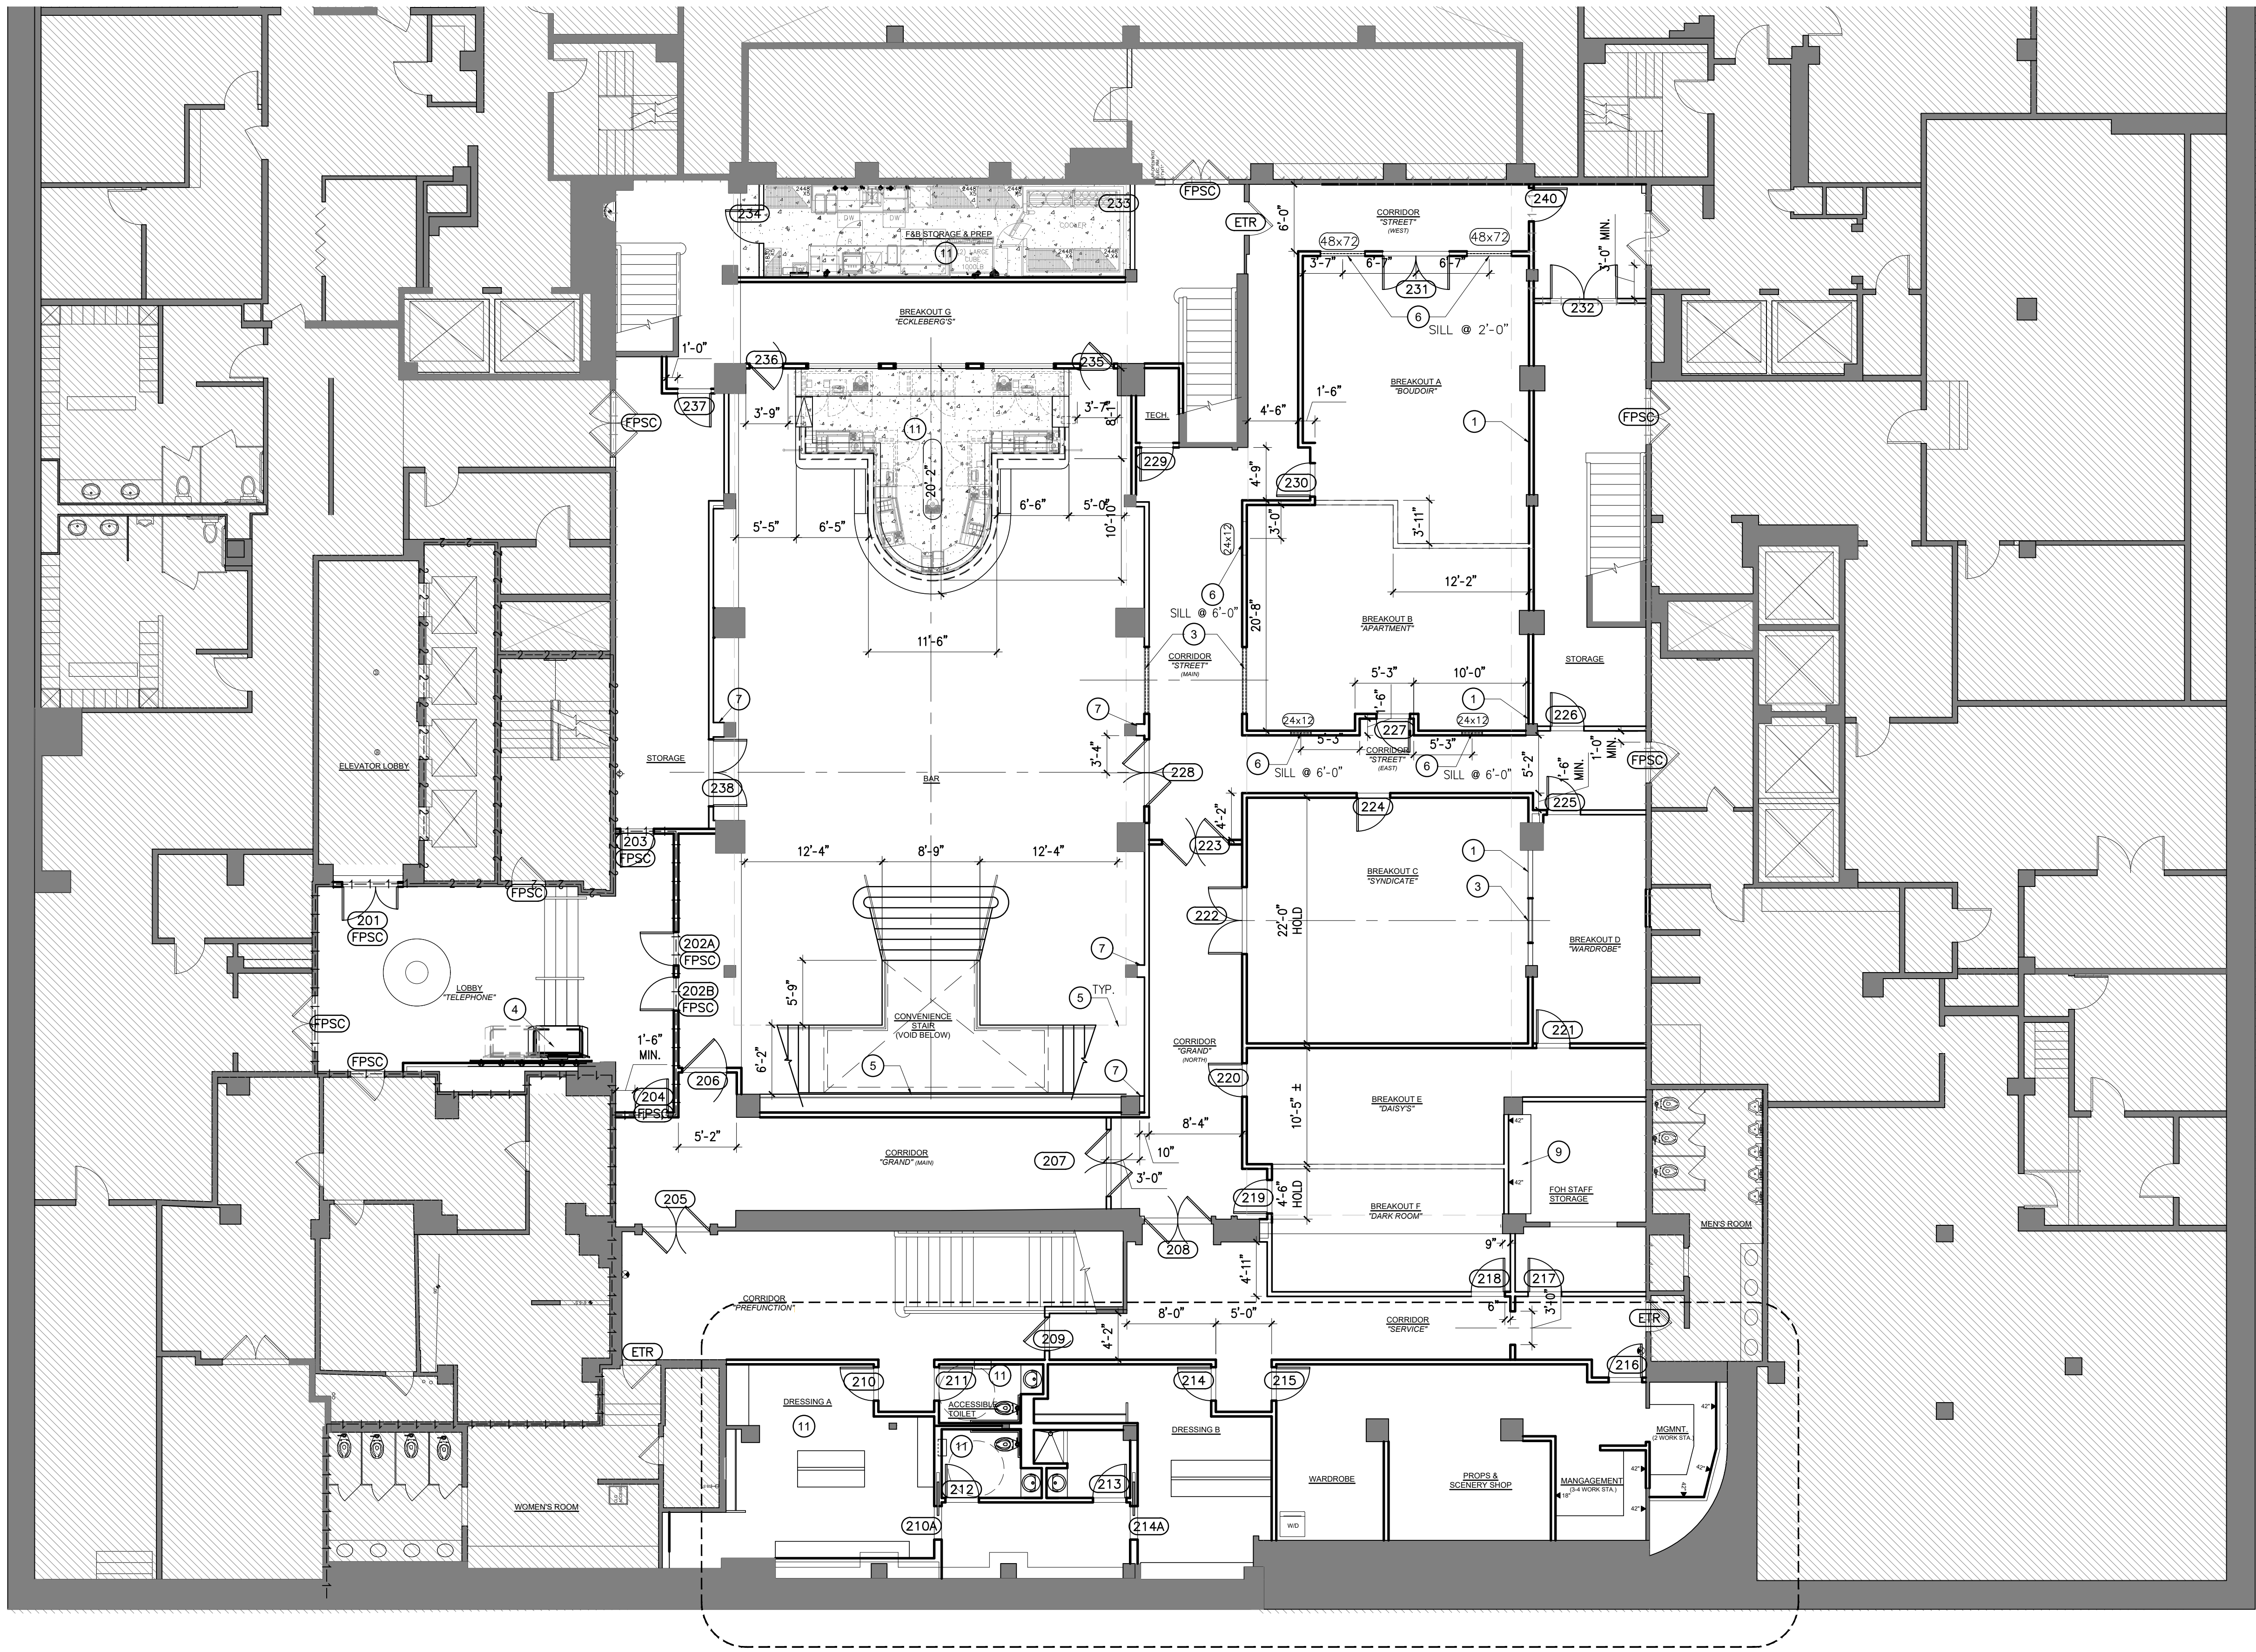

1 CELLAR LEVEL (B2) FLOOR PLAN
SCALE: 1/8" = 1'-0"

7TH AVENUE

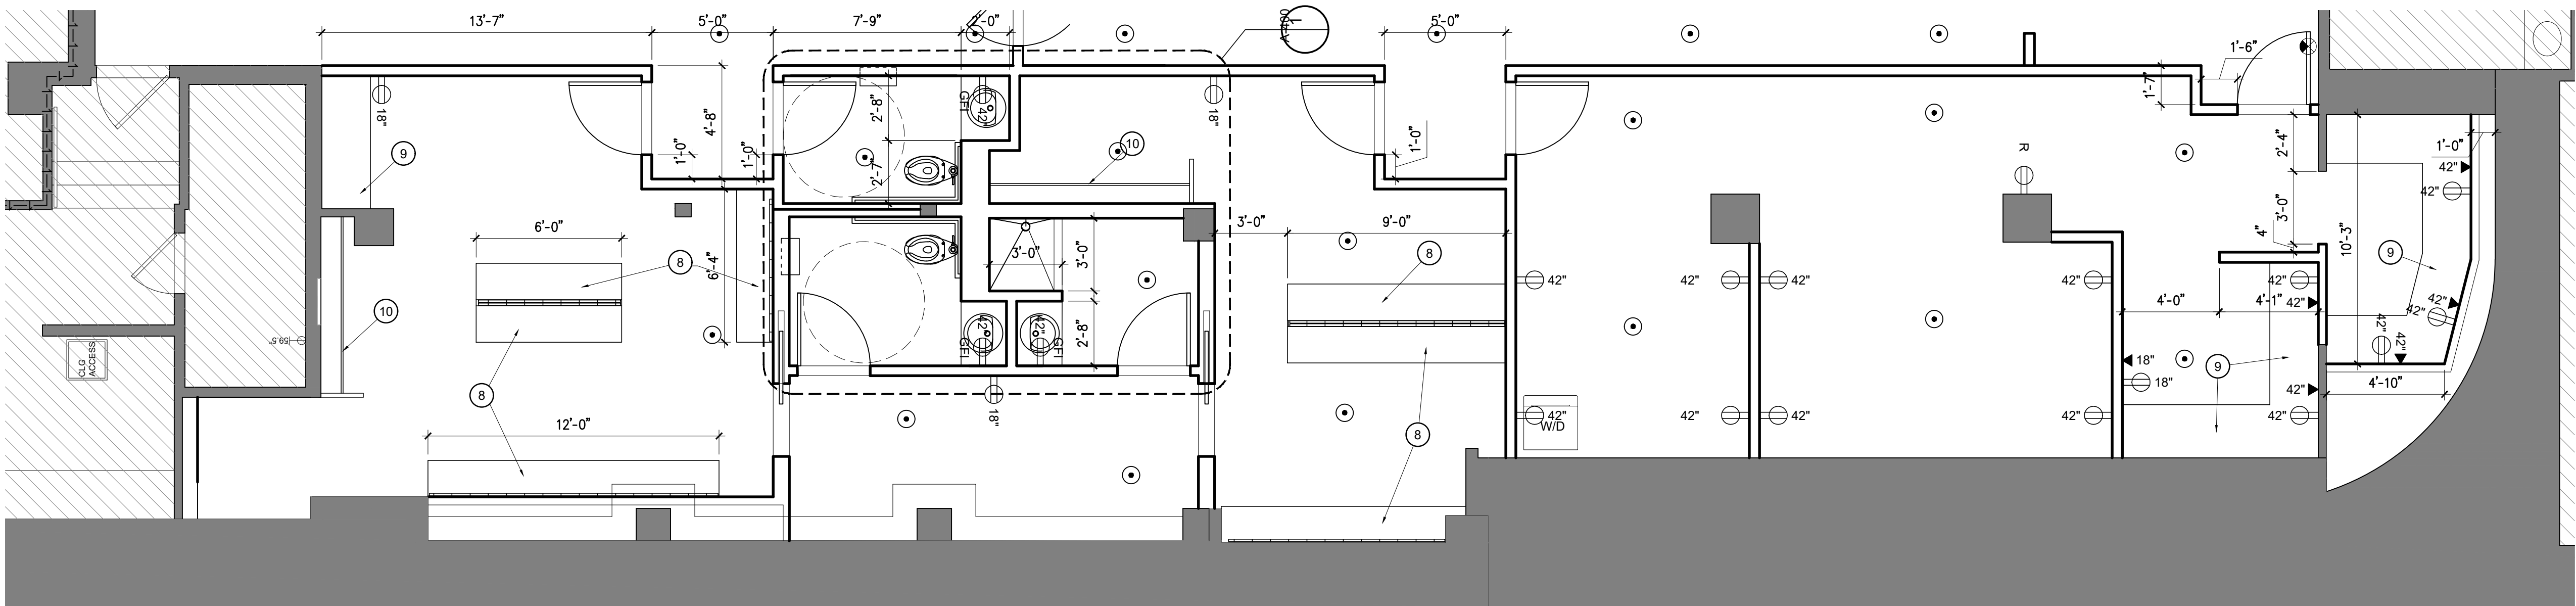

2 ENLARGED PARTIAL PLAN
SCALE: 1/4" = 1'-0"

SEE ALSO G-002 FOR REQUIRED GRAB BARS,
MOUNTING HEIGHTS AND OTHER CRITICAL DIMENSIONS
AT TOILETS, LAVATORIES AND SHOWERS

- 1 ALIGN WALL WITH BEAM, FASCIA OR WALL ABOVE - REF. RCP
- 2 PROVIDE ADDITIONAL LAYER 8" GYP-BO THIS SIDE & MINERAL FIBER INSULATION IN LIEU OF FIBERGLASS AS INDICATED BY GROSSHATCH FILE
- 3 OPERABLE SCENIC ELEMENTS - TBD. COORDINATE OPENING AS REQUIRED.
- 4 INCLINED ACCESS LIFT - "DELTA IPL" BY SAVARIA OR APPROVED EQUAL. COORD. & INSTALL PER MANUF. INSTRUCTIONS. SEE ALSO ELEC.
- 5 DECORATIVE SCREEN, SCENIC TREATMENT OF STAIR BY OTHERS - COORDINATE AS REQD.
- 6 PROVIDE ROUGH OPENING FOR SCENIC POLYCARBONATE WINDOW TO BE SET, TRIMMED AND FINISHED BY OTHERS
- 7 ENGAGE COLUMNS IN WALL ADJACENT, RELOCATE EXISTING OUTLETS, JBOXES, ETC. AS REQUIRED. REF: ELEC.
- 8 MAKEUP COUNTER: 18" DEEP MELAMINE FIXED COUNTER W/ 1X HARDWOOD EDGE TRIM ON POLISHED CHROME LEGS. COORD. W/ELECTRICAL REQUIREMENTS FOR OUTLETS/WIREMOLD & LIGHTED MIRRORS
- 9 WORKSTATION COUNTER: 24" DEEP MELAMINE FIXED COUNTER W/ 1X HARDWOOD EDGE TRIM ON POLISHED CHROME LEGS.
- 10 CLOTHES ROD & MELAMINE END PANEL
- 11 EPOXY WATERPROOFING MEMBRANE FLOOR FINISH SYSTEM. "HYBRI-FLEX EQ" + "ELAST-O-COAT" BY DUR-A-FLEX, INC. OR APPROVED EQUAL. PROVIDE LEVELING AS REQUIRED TO SLOPE FLOORS TO DRAINS
- 12 PAPER TOWEL DISPENSER & RECEPTACLE

BULLETIN
FOR GEN. CONSTRUCTION PERMIT
No: Revision: Date:

NORTH

Scale:

M08050295-I1

Project:
CELLAR ALTERATIONS
870 7TH AVE.

Drawing Title:
CELLAR (B-2)
FLOOR PLAN

Seal & Signature

Date:

Project No:

Drawn By:

Drawing No:

MLG ARCH

A-102.00